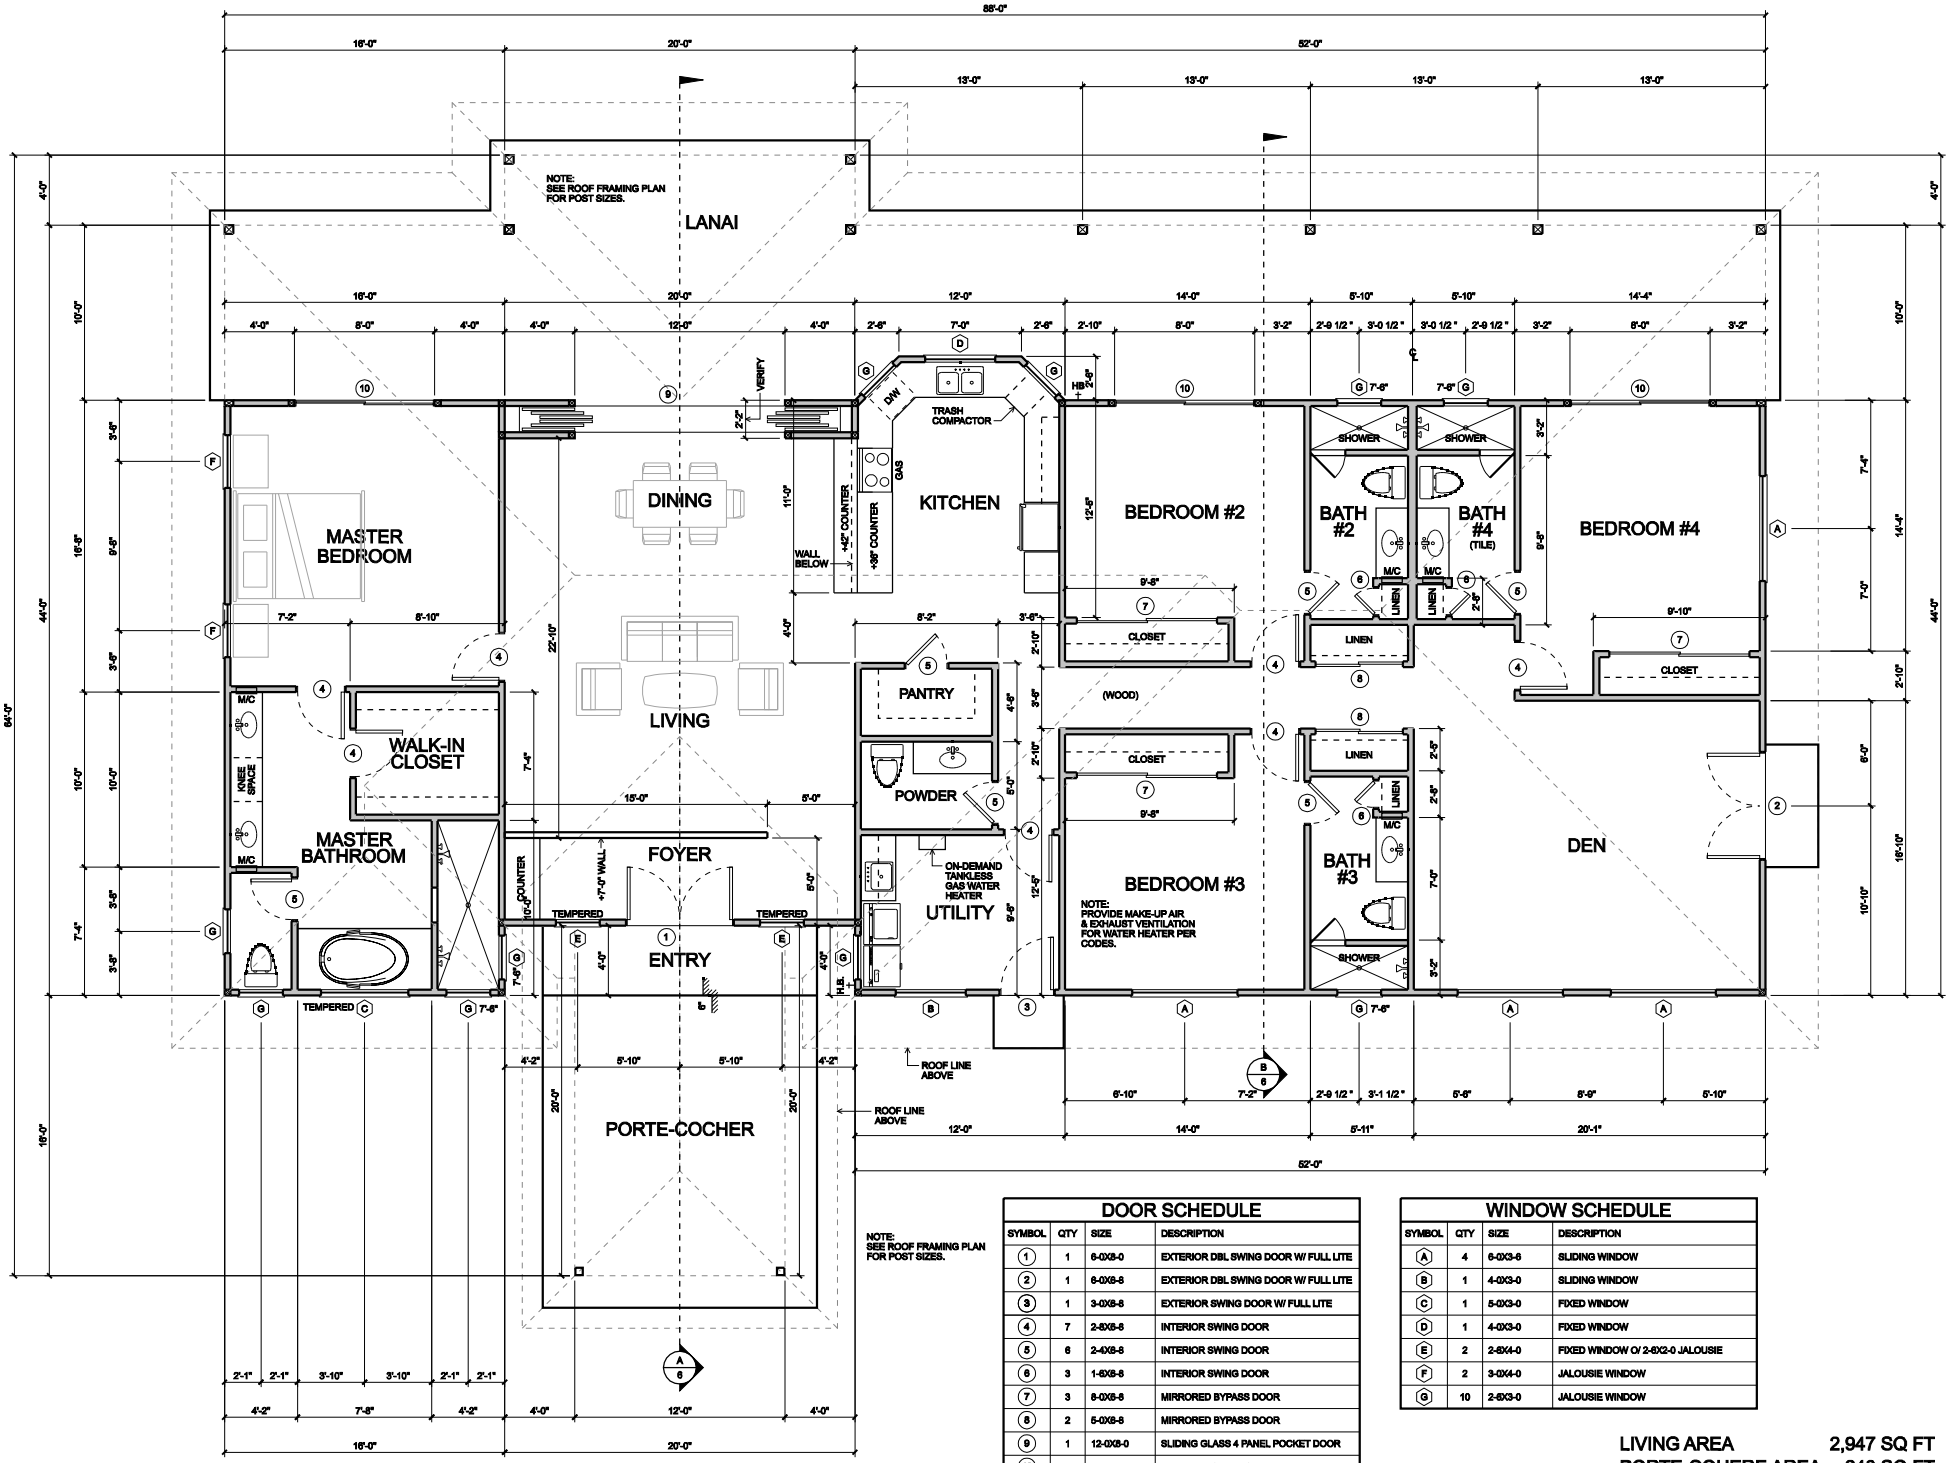

NOTE:
SEE ROOF FRAMING PLAN
FOR POST SIZES.

DOOR SCHEDULE

SYMBOL	QTY	SIZE	DESCRIPTION
1	1	6-0X8-0	EXTERIOR DBL SWING DOOR W/ FULL LITE
2	1	8-0X9-8	EXTERIOR DBL SWING DOOR W/ FULL LITE
3	1	3-0X8-8	EXTERIOR SWING DOOR W/ FULL LITE
4	7	2-8X8-8	INTERIOR SWING DOOR
5	6	2-4X9-8	INTERIOR SWING DOOR
6	3	1-6X8-8	INTERIOR SWING DOOR
7	3	8-0X8-8	MIRRORED BYPASS DOOR
8	2	5-0X9-8	MIRRORED BYPASS DOOR
9	1	12-0X8-0	SLIDING GLASS 4 PANEL POCKET DOOR
10	3	8-0X8-10	SLIDING GLASS 2 PANEL DOOR

WINDOW SCHEDULE

SYMBOL	QTY	SIZE	DESCRIPTION
A	4	6-0X3-6	SLIDING WINDOW
B	1	4-0X3-0	SLIDING WINDOW
C	1	5-0X3-0	FIXED WINDOW
D	1	4-0X3-0	FIXED WINDOW
E	2	2-6X4-0	FIXED WINDOW O/ 2-6X2-0 JALOUSIE
F	2	3-0X4-0	JALOUSIE WINDOW
G	10	2-6X3-0	JALOUSIE WINDOW

LIVING AREA	2,947 SQ FT
PORTE-COHERE AREA	240 SQ FT
LANAI AREA	941 SQ FT

FLOOR PLAN

SCALE: 1/4"=1'-0"